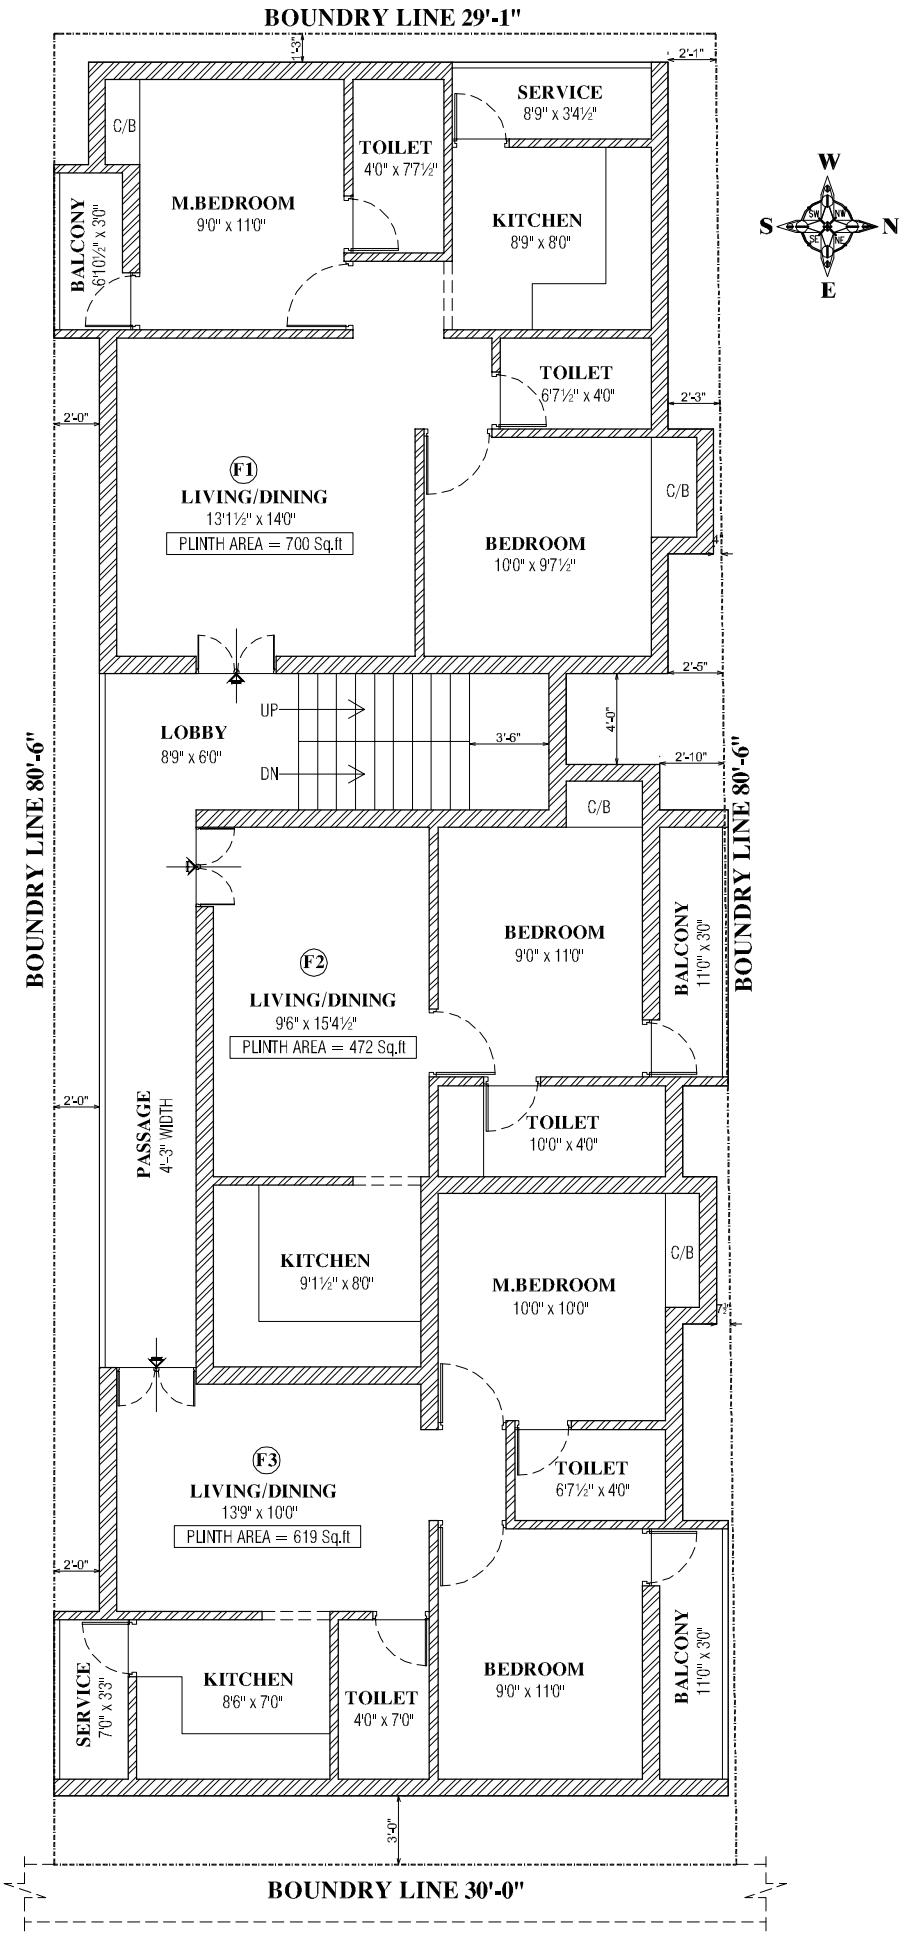

AREA: FIRST FLOOR AREA : 2017.Sqft	PROJECT:- PROPOSED RESIDENTIAL BUILDING FOR "Mr.Saravanan" AT KALLIKUPPAM.	CONSULTANT:- VCaD Consulting Engineers. # 189, 1st Floor, 4th Street, Nehru Nagar, 13th Main Road, Anna Nagar, Chennai - 40. Ph: 26221696; Mobile: 99401 68156. Email : vcadds@gmail.com web : www.vcadds.com	
FIRST FLOOR PLAN			
DATE : 17/07/2013	SCALE :1"=8'0"	DRN:TPM	